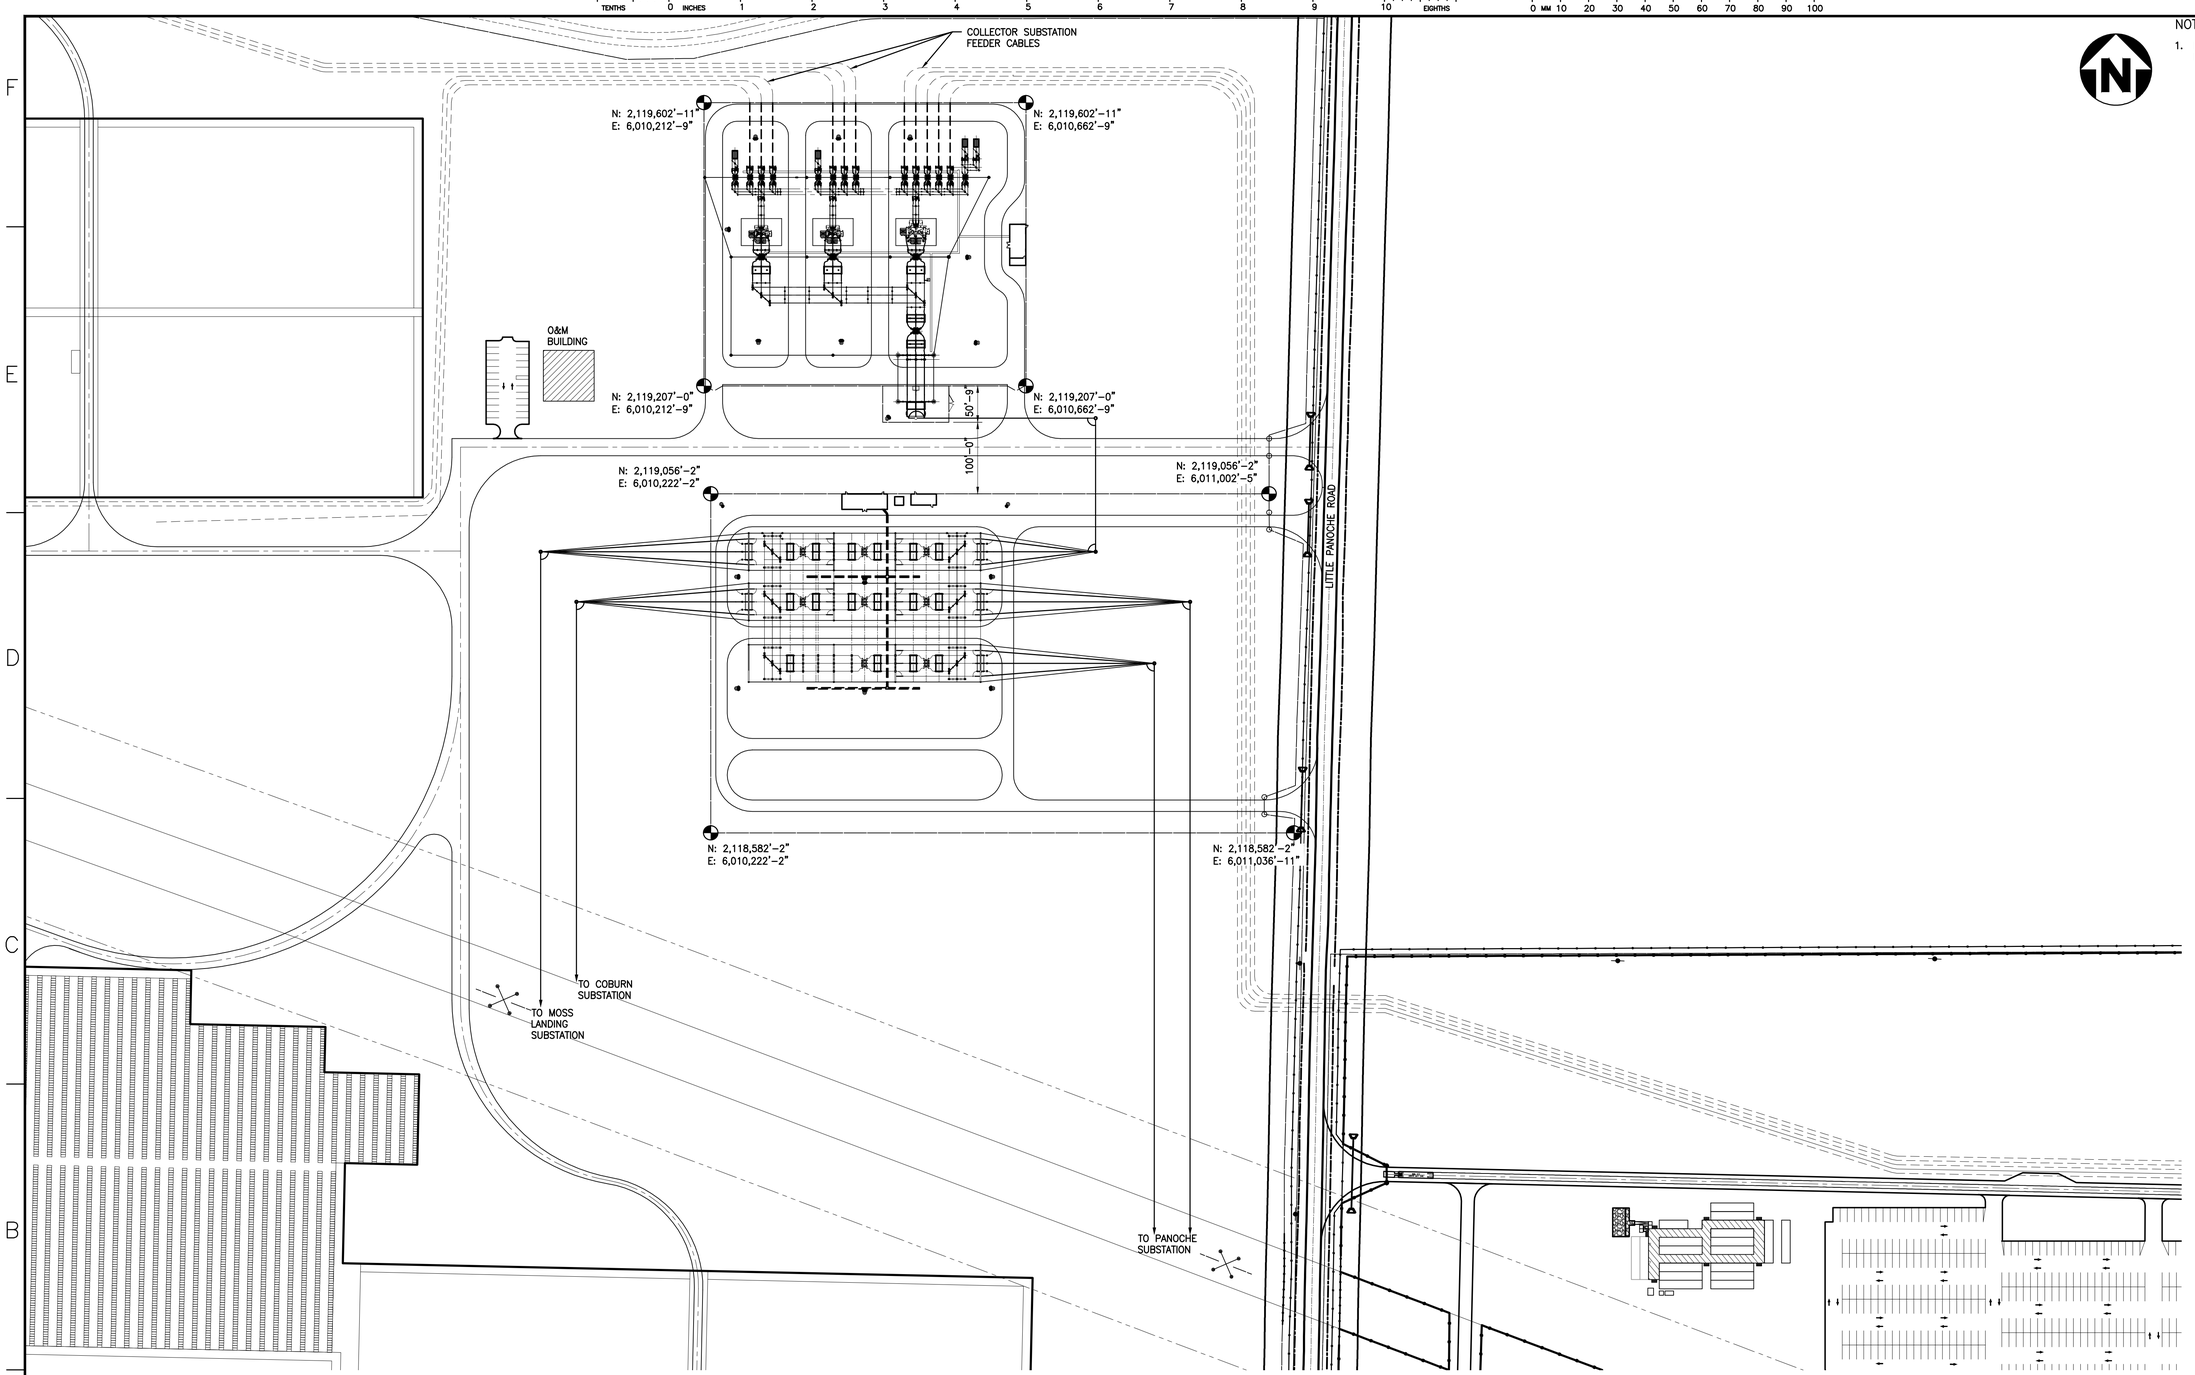

NOTES

1. DESIGN SUBJECT TO CHANGE BASED ON EQUIPMENT SELECTION.

230KV SWITCHING STATION & SUBSTATION SITE PLAN

0 20' 50' 100' 200'
1"=100'-0"

WORK SAFELY

COPYRIGHT © 2014

REV	DDMMMYY	REVISION / ISSUE DESCRIPTION	DRN	CHK	APP	APP	APP	APP
C	19JUN14	ISSUED FOR CONCEPTUAL DESIGN REVIEW	ACJ		ACJ		HRM	
B	08MAY14	ISSUED FOR BIDS	ACJ		ACJ		HRM	
A	07APR14	ISSUED FOR INFORMATION	ACJ		ACJ		HRM	

REF	NUMBER	TITLE
2	D-200-E-0226	230-34.5KV SUBSTATION PLAN VIEW
1	D-100-E-0226	230KV SWITCHING STATION PLAN VIEW

REFERENCES

UNLESS OTHERWISE AGREED IN A WRITTEN CONTRACT BETWEEN AMEC AND ITS CLIENT: (I) THIS AMEC DOCUMENT CONTAINS INFORMATION, DATA AND DESIGN THAT IS CONFIDENTIAL AND MAY NOT BE COPIED OR DISCLOSED; AND (II) THIS DOCUMENT MAY ONLY BE USED BY THE CLIENT IN THE CONTEXT AND FOR THE EXPRESS PURPOSE FOR WHICH IT HAS BEEN DELIVERED. ANY OTHER USE OR RELIANCE ON THIS DOCUMENT BY ANY THIRD PARTY IS AT THAT PARTY'S SOLE RISK AND RESPONSIBILITY.

STAMP/SEAL

CONCEPTUAL DESIGN REVIEW
NOT FOR CONSTRUCTION

PRELIMINARY

APPROVED FOR _____

CLIENT PROJECT MGR.	DEPARTMENT MGR.	PROJECT MGR.
	JBC	HRM

PROJECT PHASE
PANOCHE VALLEY SOLAR PROJECT

PROJECT NO.	ACTIVITY NO.
176055	
SCALE	PACKAGE CODE
1"=100'-0"	

	BY	DDMMMYY
DES	ACJ	31MAR14
DRN	ACJ	31MAR14
CHK		
APP		

SUBJECT
ELECTRICAL
EQUIPMENT LAYOUT
230KV SWITCHING STATION
AND SUBSTATION SITE PLAN

AREA

CLIENT DWG. NO.

DRAWING NO. D-100-E-0225

REV. C

SAVED: 04-Apr-14 9:42 AM PLOTTED: ----- ----- USER: JONES, CLAY

ARCH D-24x36

THIS DRAWING IS THE PROPERTY OF AMEC