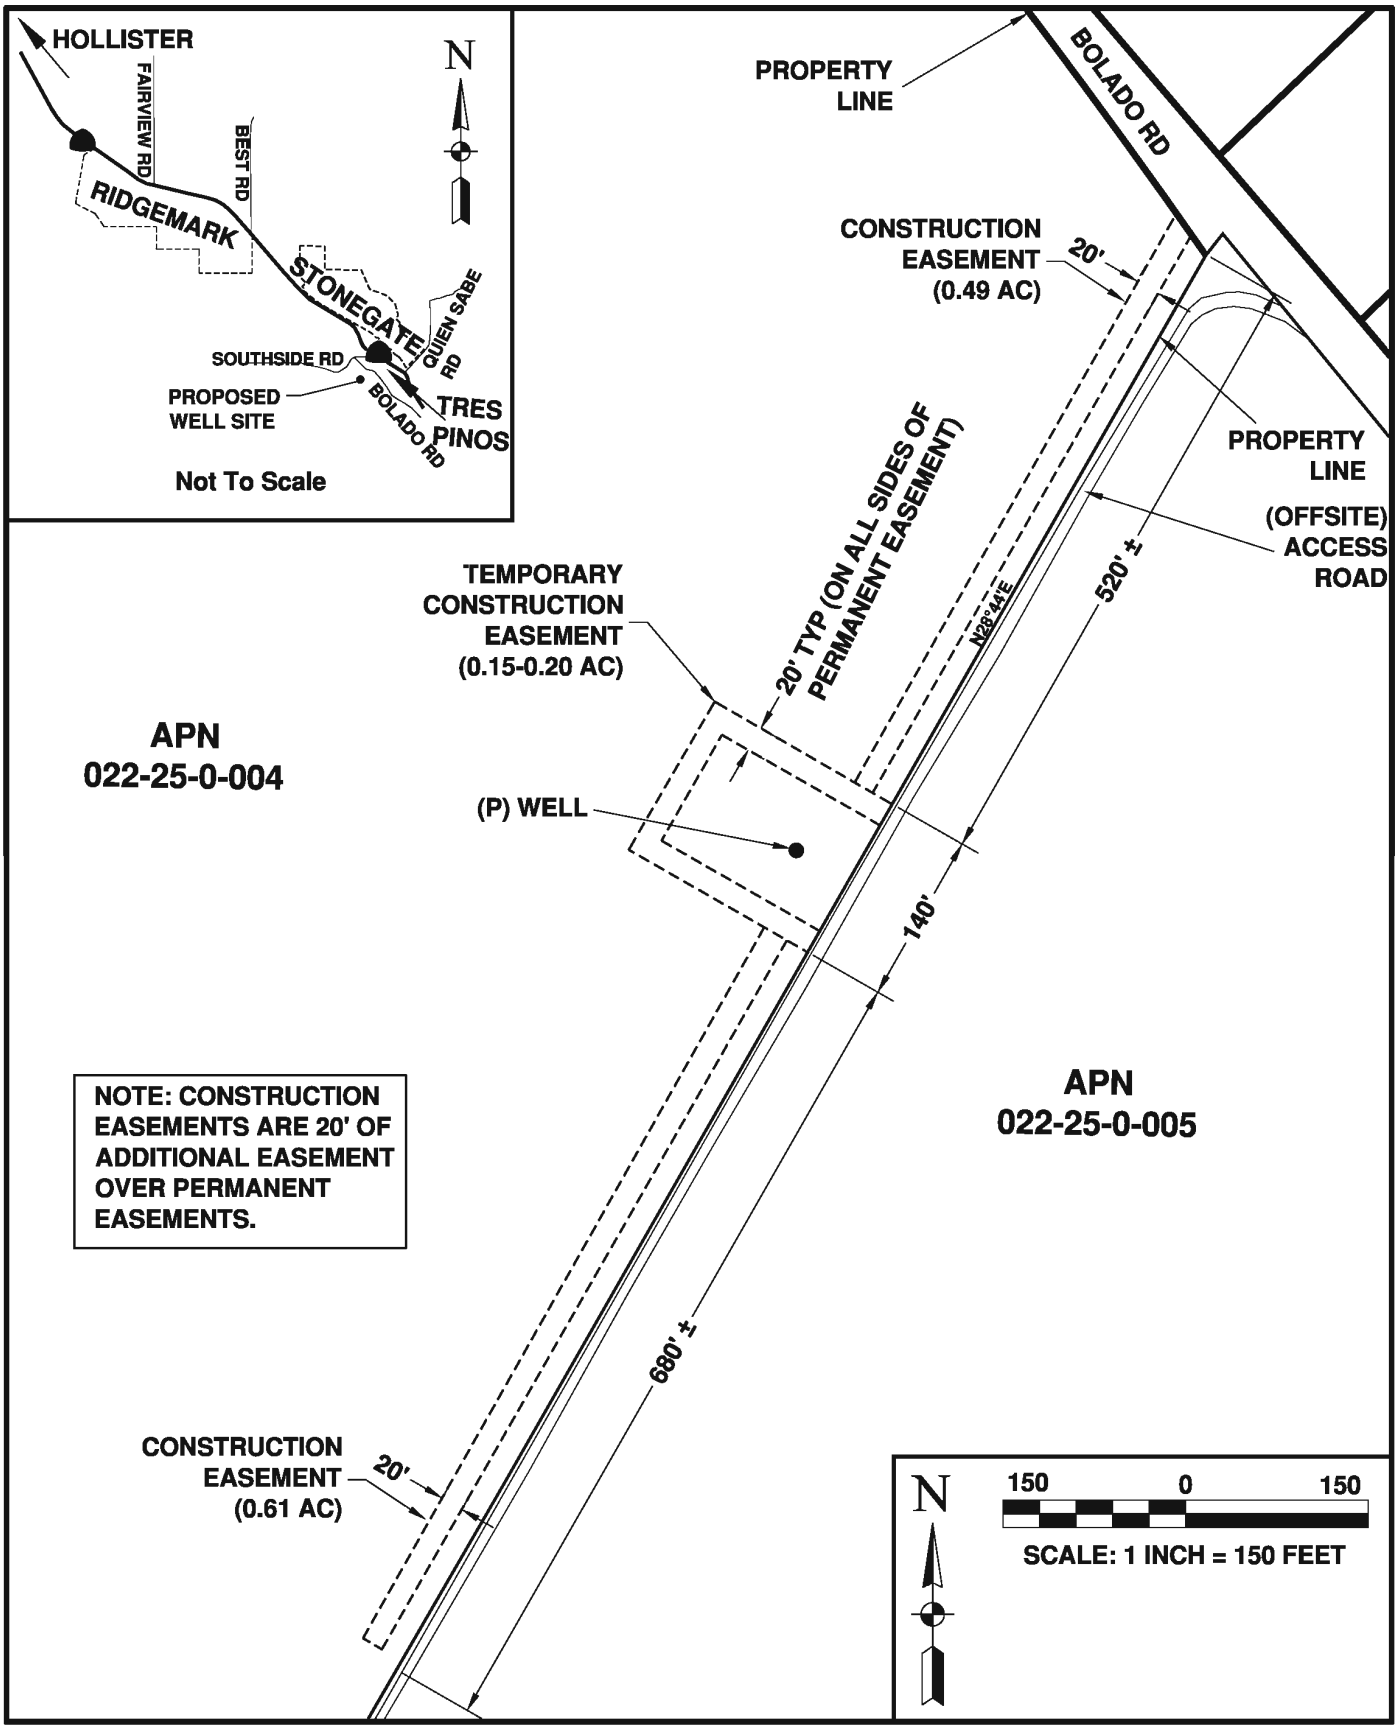

SITE PLAN AND CONSTRUCTION EASEMENTS FIGURE 4